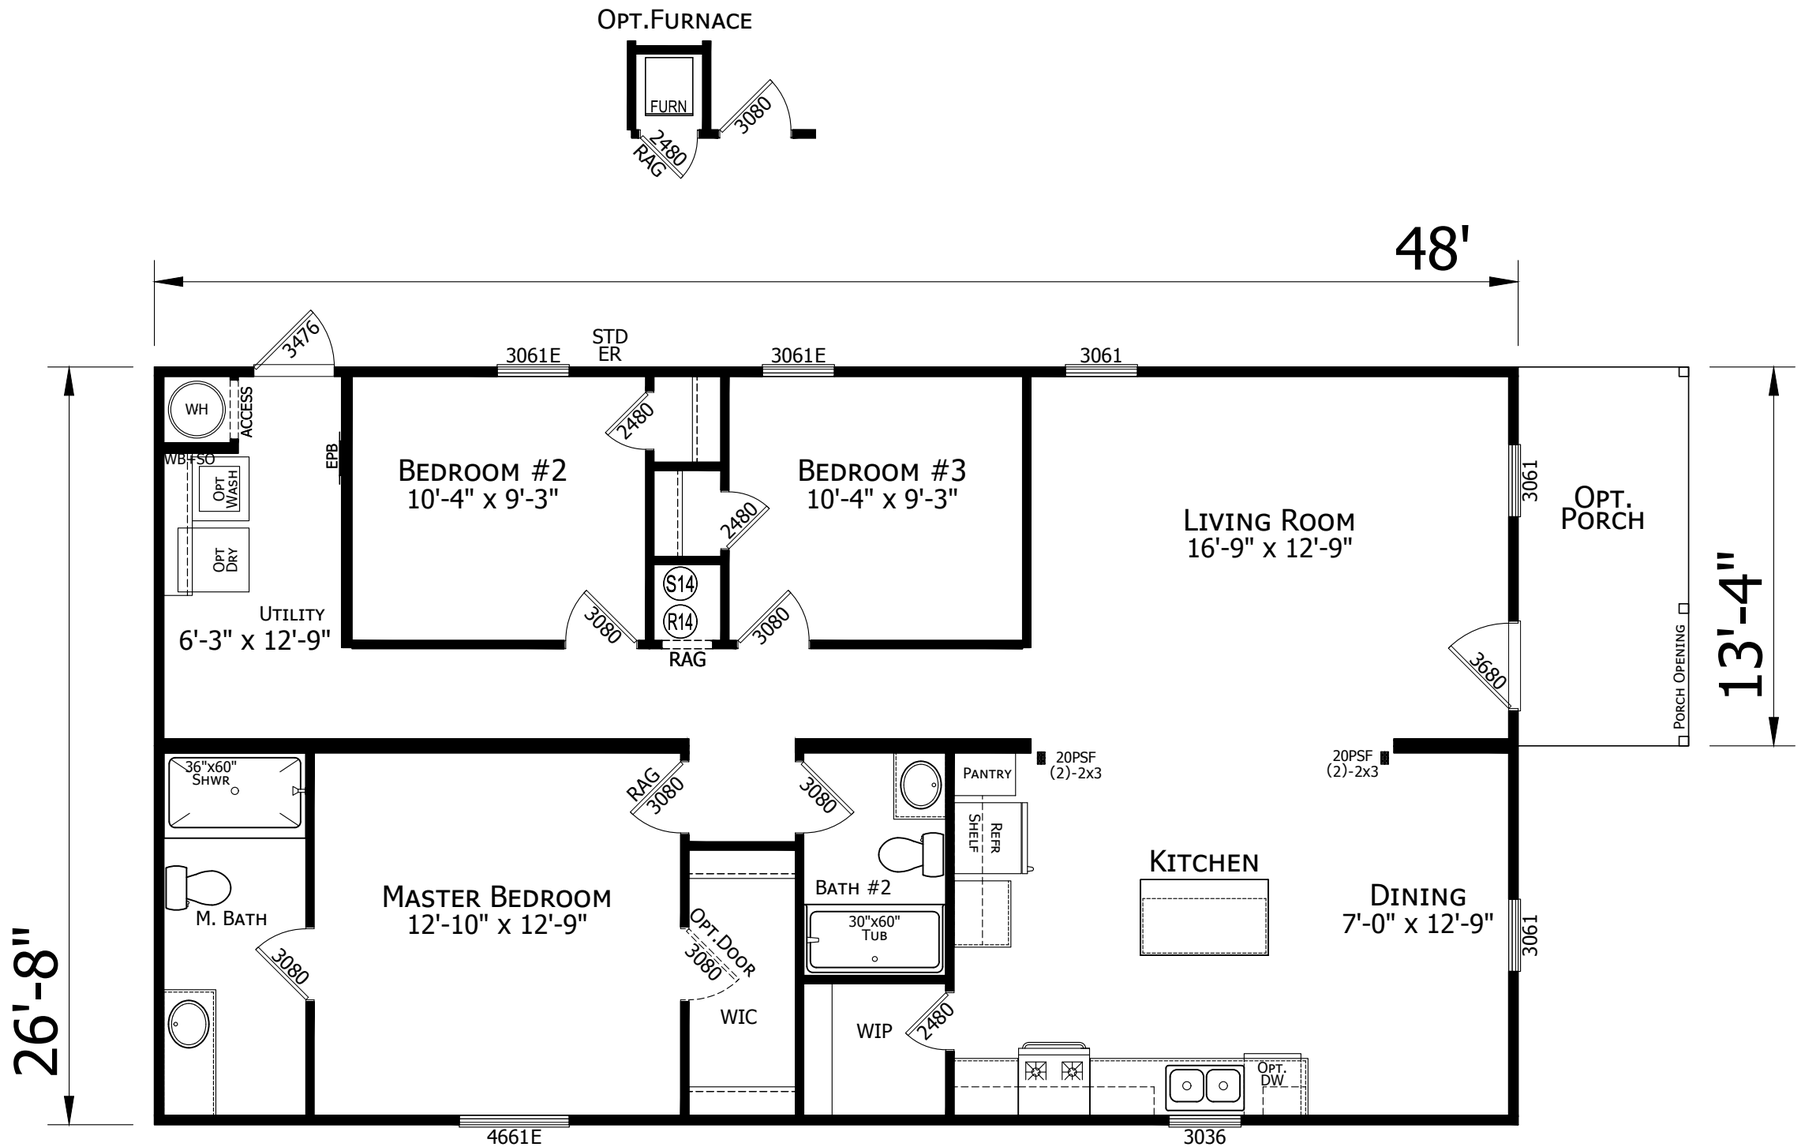

261-2848H32P02
3 BEDROOM 2 BATH
48'-0" x 26'-8"
1280 SQ. FT. TOTAL

CHAMPION
HOME BUILDERS
755 W. BIG BEAVER ROAD, SUITE 1000 TROY, MI 48084
PHONE: 248-614-8200

MODIFICATIONS

PROJECT: 261-2848H32P02 48'-0" x 26'-8" 3 BD 2 BT	TITLE: LITERATURE PLAN	SHEET: L-101
DRAWN BY: ROD	FILENAME: 2848H32P02 PORCH 10-18-22	@$ PORCH
DATE: 10-11-22		
SCALE: 3/16" = 1'-0"		

PROPRIETARY AND CONFIDENTIAL
THESE DRAWINGS AND SPECIFICATIONS ARE ORIGINAL, PROPRIETARY AND CONFIDENTIAL MATERIALS OF CHAMPION.
COPYRIGHT © 1976-2022 BY CHAMPION